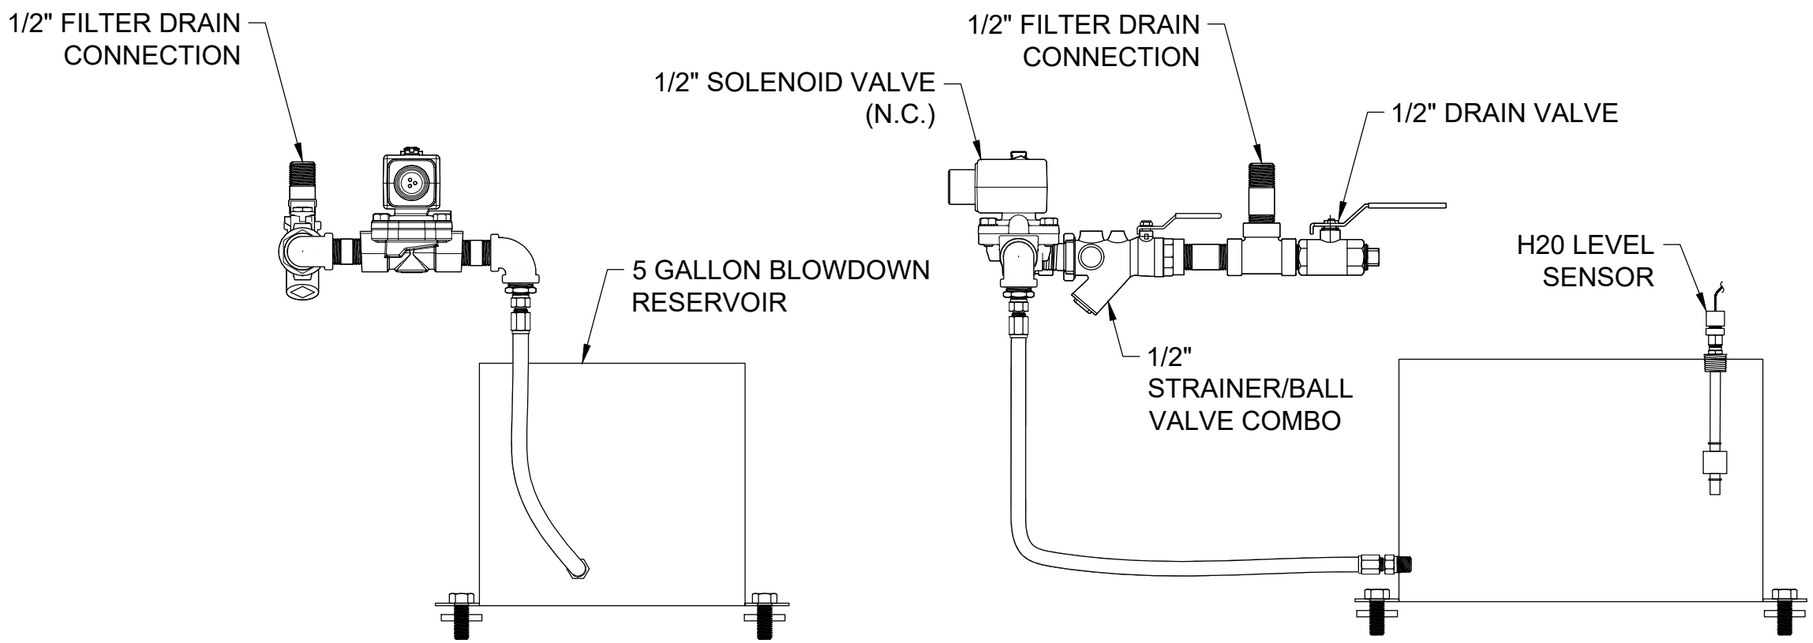

LEFT ELEVATION

FRONT ELEVATION

H20 BLOWDOWN SYSTEM (OPTION)

FPS - H20 BLOWDOWN

General Notes:

NOTES:

-

#	DATE:	REV:	DESCRIPTION:
	-	-	-
	-	-	-
	-	-	-
	-	-	-
	-	-	-
	-	-	-
	-	-	-
	-	-	-
	-	-	-
	-	-	-
	-	-	-
	-	-	-
	-	-	-
	-	-	-
	-	-	-
	-	-	-

Lakeside Petroleum
Clean Fuel ~ Clean Earth

LAKSESIDE PETROLEUM

H20 BLOWDOWN SYSTEM

THIS DOCUMENT IS THE PROPERTY OF PETROPANELS.COM. DO NOT REPRODUCE, FURNISH TO OTHERS, OR USE FOR OTHER THAN PURPOSE INTENDED WITHOUT EXPRESS WRITTEN CONSENT OF PETROPANELS.COM AND CORE ENGINEERED SOLUTIONS. ALL WHOSE RIGHTS ARE HEREIN RESERVED.

Lakeside Petroleum Service LLC
Clean Fuel • Clean Earth
FUEL SYSTEMS & CONTROLS
PH: 315-403-9985
Joe@PetroPanels.com
www.PetroPanels.com
FUEL SYSTEMS & CONTROLS

Date: 02/17/2020	Sheet # D01
Rev: 000	
Drawing: FPS-H20 BLOWDOWN BOM	

File Name : FPS-H20 BLOWDOWN BOM.dwg
Created Date : February 8, 2021
Plot Date : 2/8/2021 9:28:07 AM
Plot By : www.PetroPanels.com\Mark
Paper size : ANSI B (11.00 x 17.00 Inches)